FLOOR PLAN - 25 UNION AVE., SUDBURY, MASSACHUSETTS

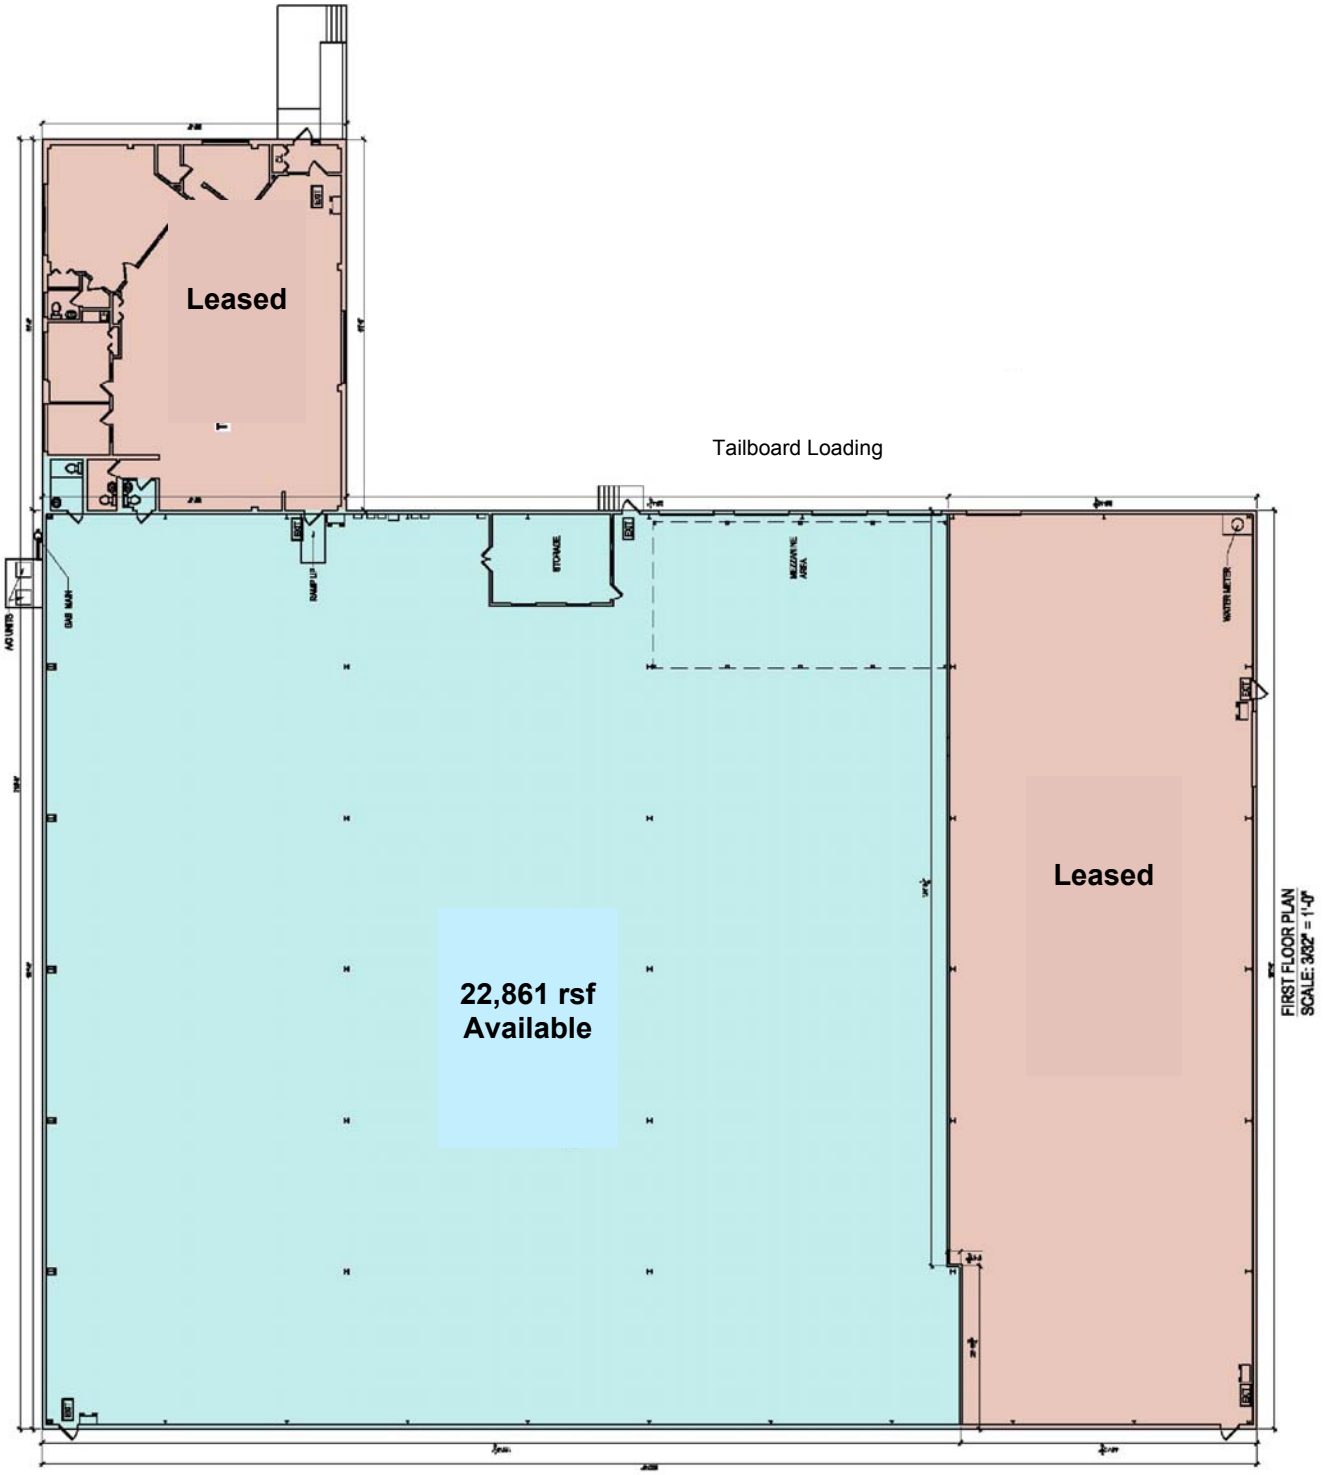

New Dover Associates, Inc.

495 Old Connecticut Path | Suite 310 | Framingham, MA 01701 | tel: 508.370.0405 | fax: 508.370.0406 | www.newdover.com